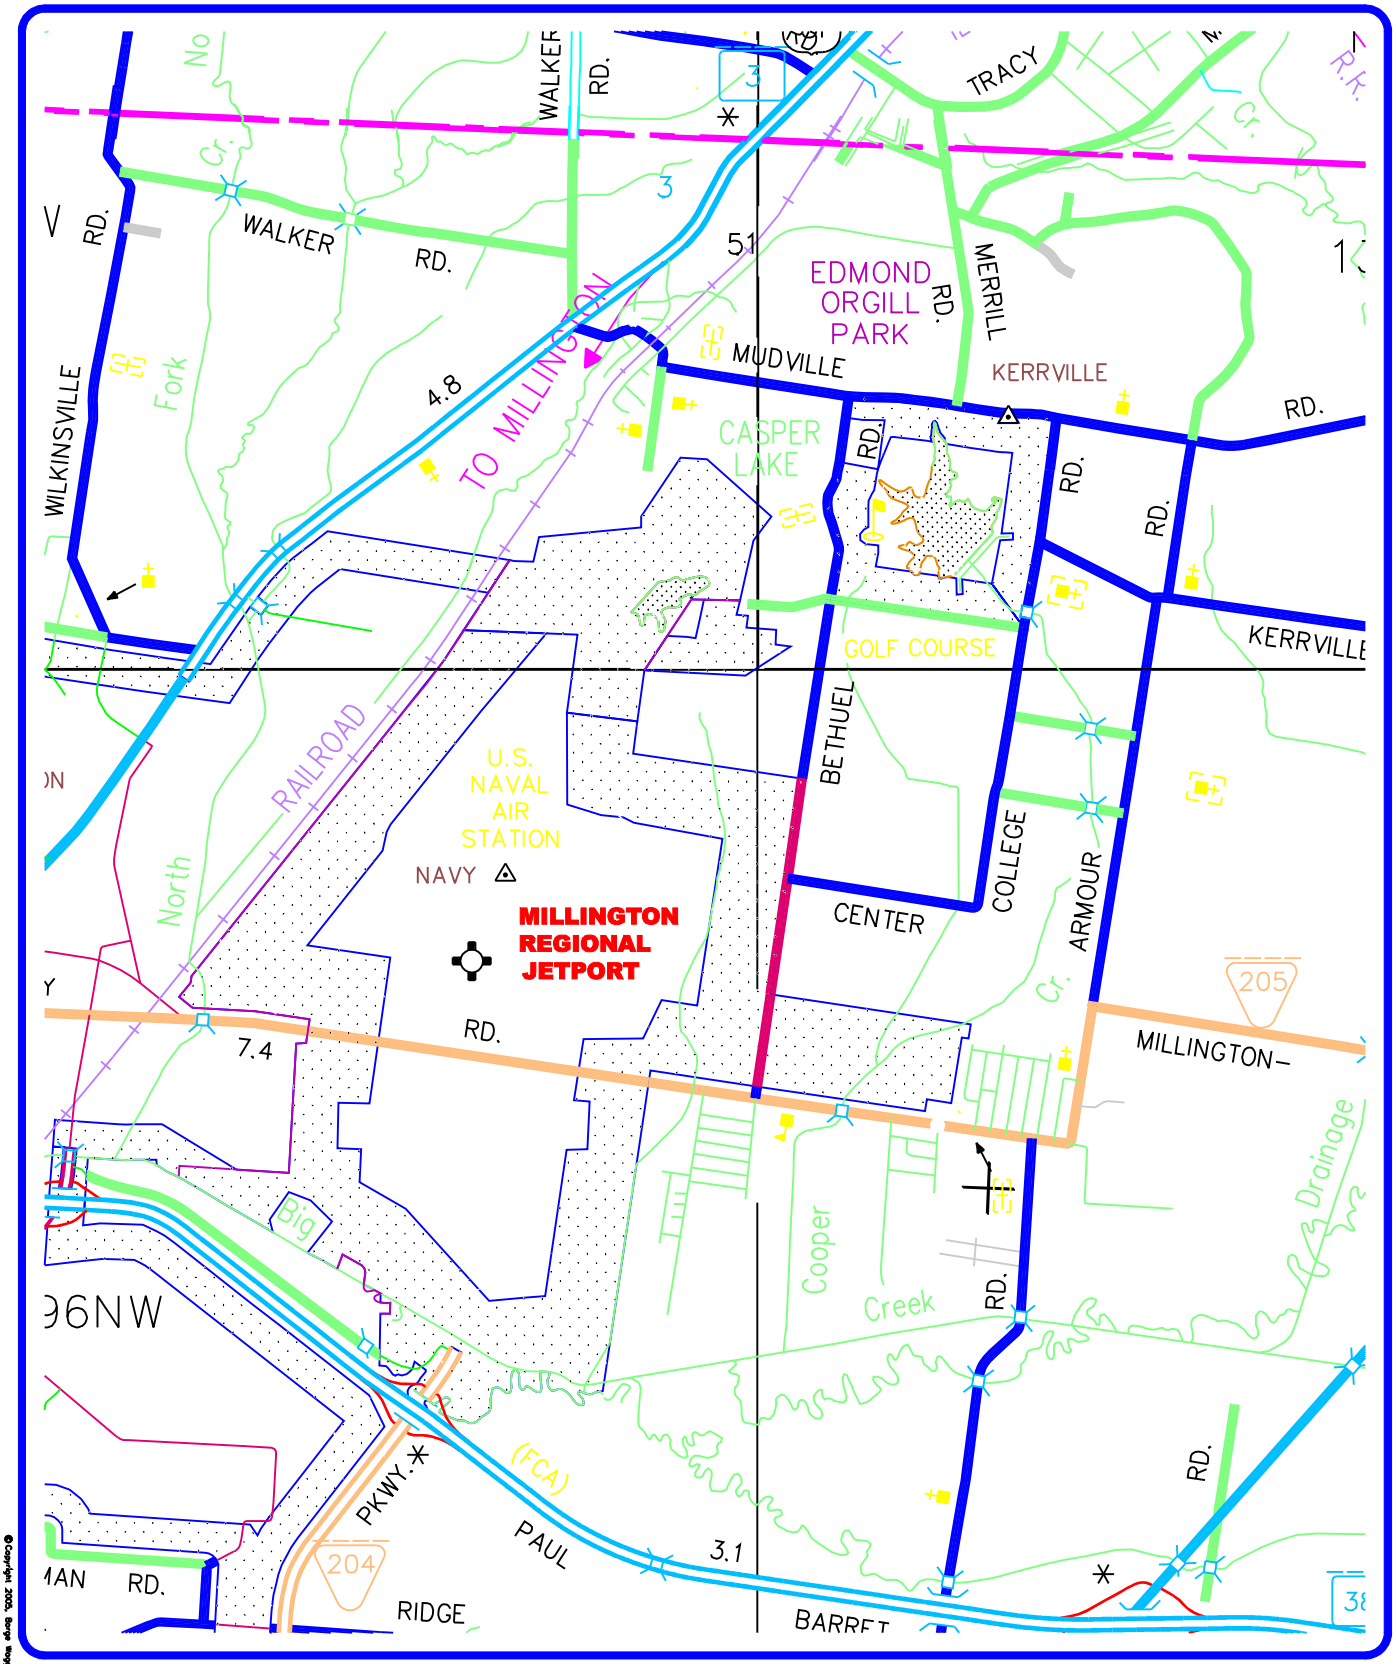

FIGURE 2.1

LOCATION MAP
MILLINGTON REGIONAL JETPORT
MILLINGTON, TENNESSEE

BWSC BARGE WAGGONER SUMNER & CANNON, INC. ENGINEERS AND PLANNERS

©Copyright 2005, Barge Waggoner Sumner & Cannon, Inc. All Rights Reserved

800' 0 800' 1600' 2400'

GRAPHIC SCALE
1" =800'

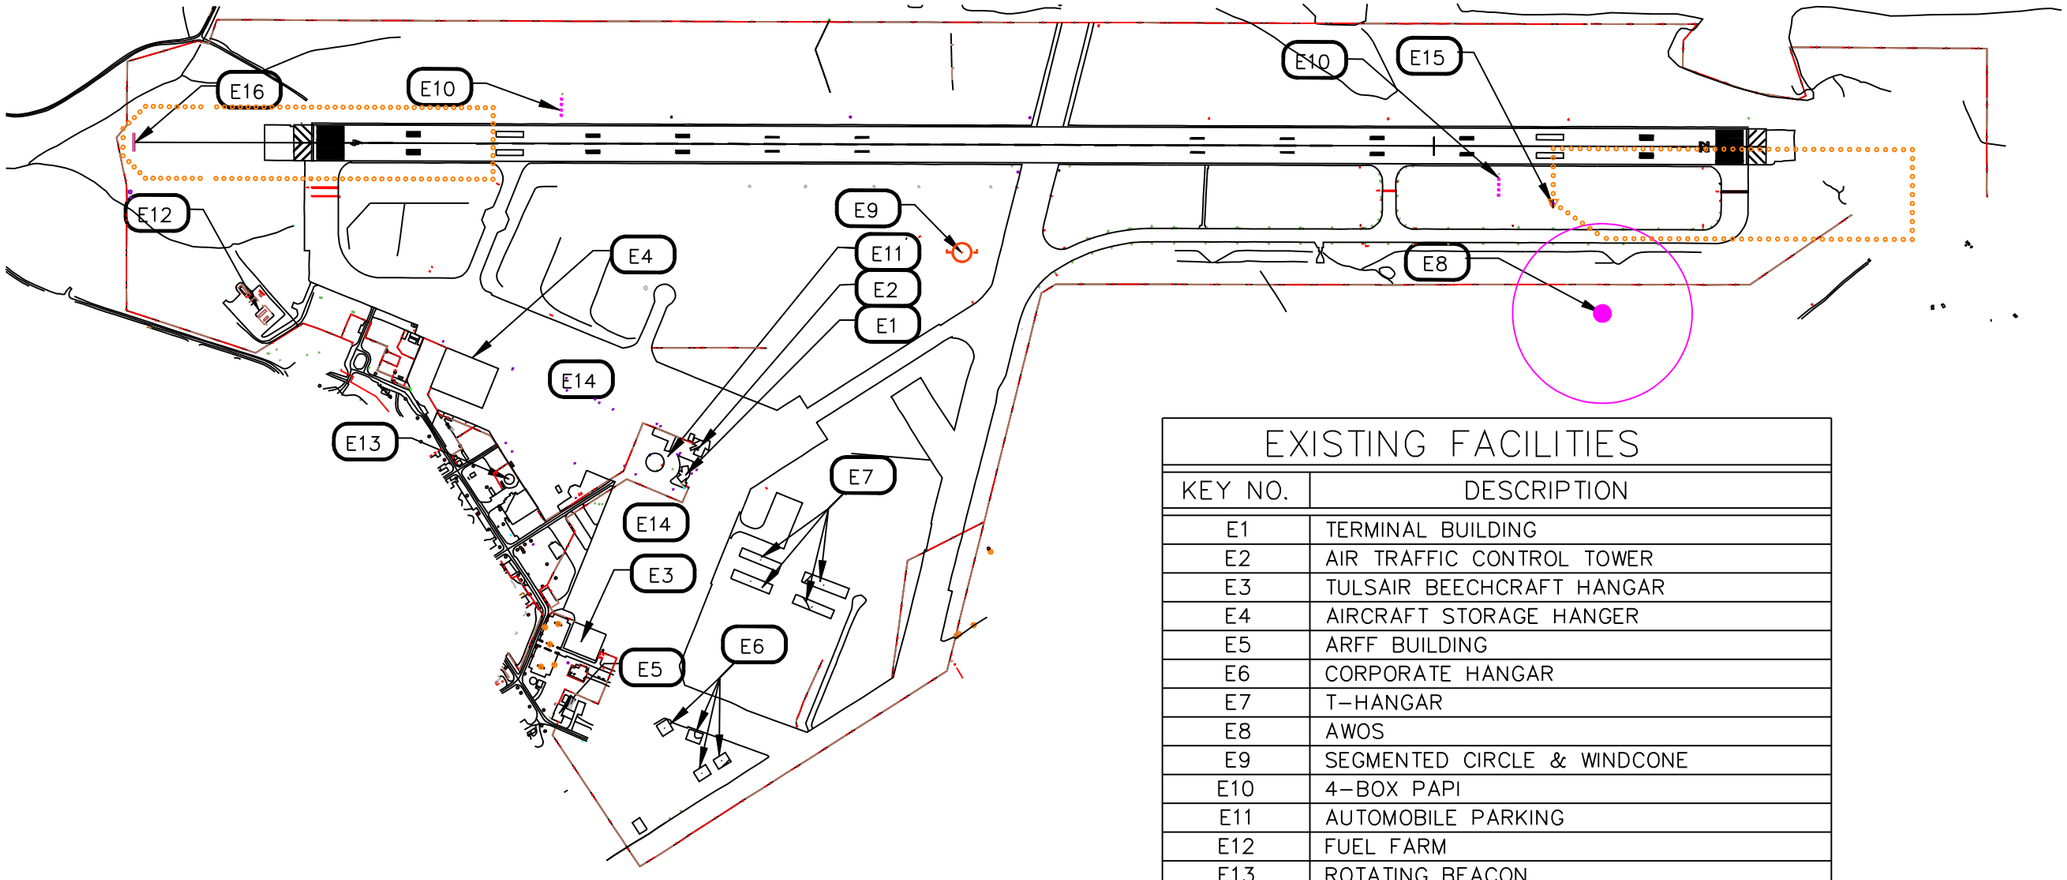

EXISTING FACILITIES	
KEY NO.	DESCRIPTION
E1	TERMINAL BUILDING
E2	AIR TRAFFIC CONTROL TOWER
E3	TULSAIR BEECHCRAFT HANGAR
E4	AIRCRAFT STORAGE HANGER
E5	ARFF BUILDING
E6	CORPORATE HANGAR
E7	T-HANGAR
E8	AWOS
E9	SEGMENTED CIRCLE & WINDCONE
E10	4-BOX PAPI
E11	AUTOMOBILE PARKING
E12	FUEL FARM
E13	ROTATING BEACON
E14	AIRCRAFT PARKING APRON
E15	GLIDE SLOPE ANTENNA
E16	LOCALIZER ANTENNA

BARGE WAGGONER SUMNER & CANNON, INC.
BWSC
ENGINEERS AND PLANNERS

EXISTING FACILITIES
MILLINGTON REGIONAL JETPORT
MILLINGTON, TENNESSEE

FIGURE
2.2

© Copyright 2005, Barge Waggoner Sumner & Cannon, Inc. All Rights Reserved

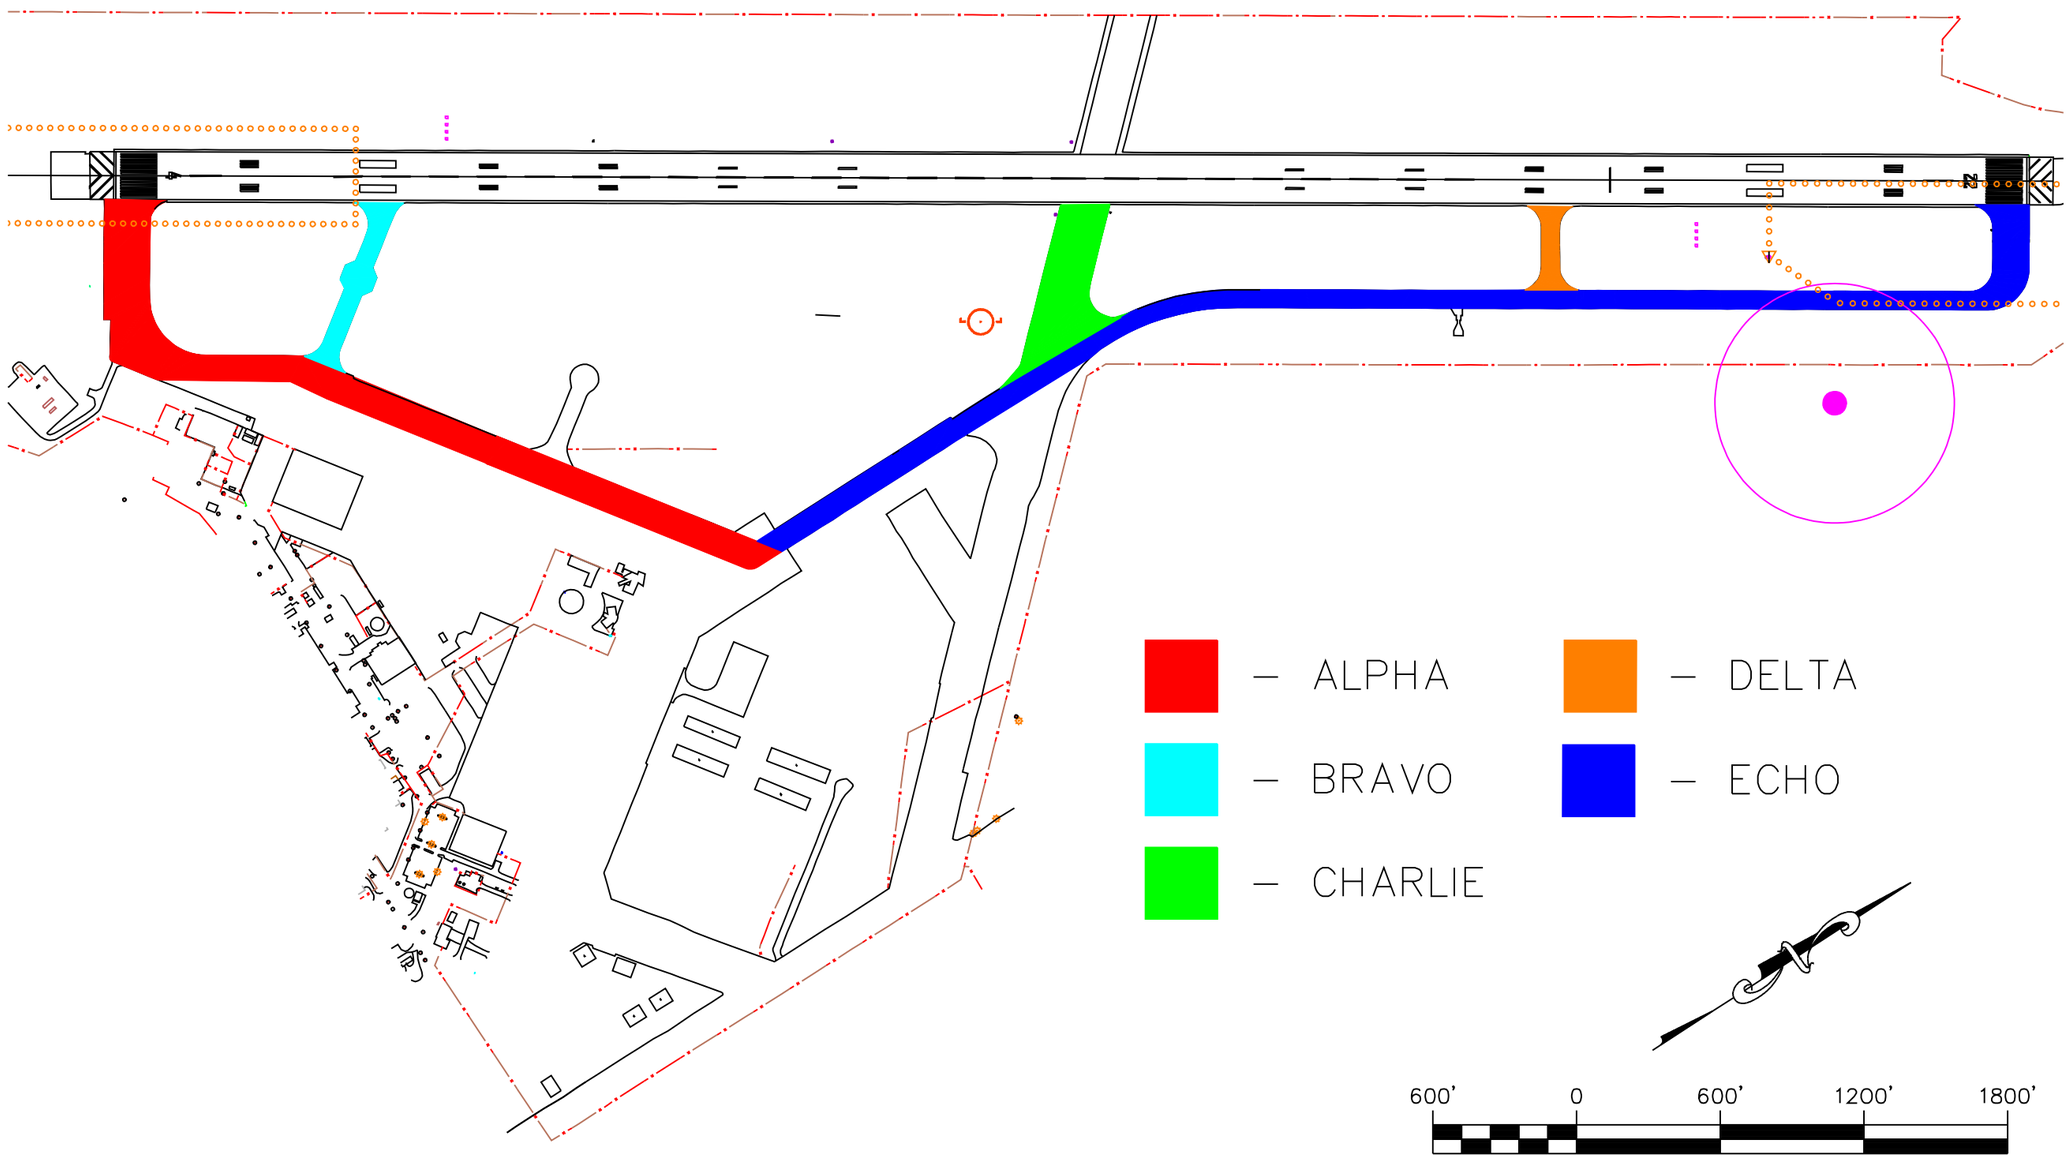

BARGE WAGGONER SUMNER & CANNON, INC.
BWSC
ENGINEERS AND PLANNERS

EXISTING TAXIWAY SYSTEM
MILLINGTON REGIONAL JETPORT
MILLINGTON, TENNESSEE

FIGURE
2.3

© Copyright 2005, Barge Waggoner Sumner & Cannon, Inc. All Rights Reserved

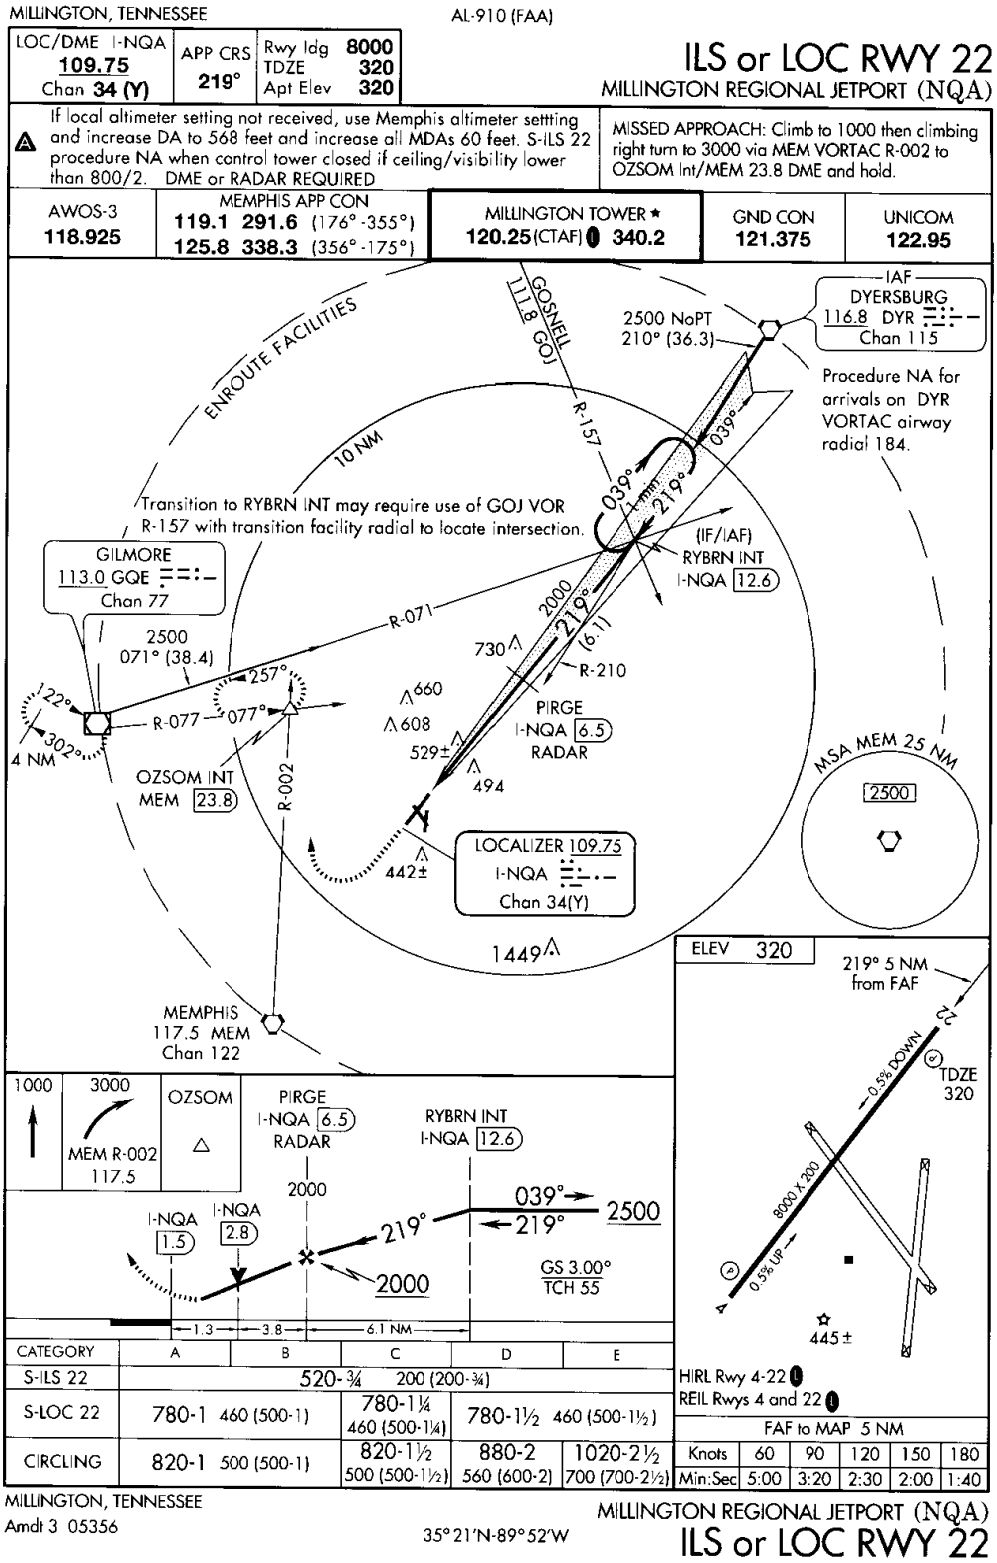

SE-1, 22 DEC 2005 to 19 JAN 2006

SE-1, 22 DEC 2005 to 19 JAN 2006

©Copyright 2005, Barge Waggoner Sumner & Cannon, Inc. All Rights Reserved

FIGURE 2.4

ILS or LOC RWY 22
MILLINGTON REGIONAL JETPORT
MILLINGTON, TENNESSEE

BWSC BARGE WAGGONER SUMNER & CANNON, INC.
ENGINEERS AND PLANNERS

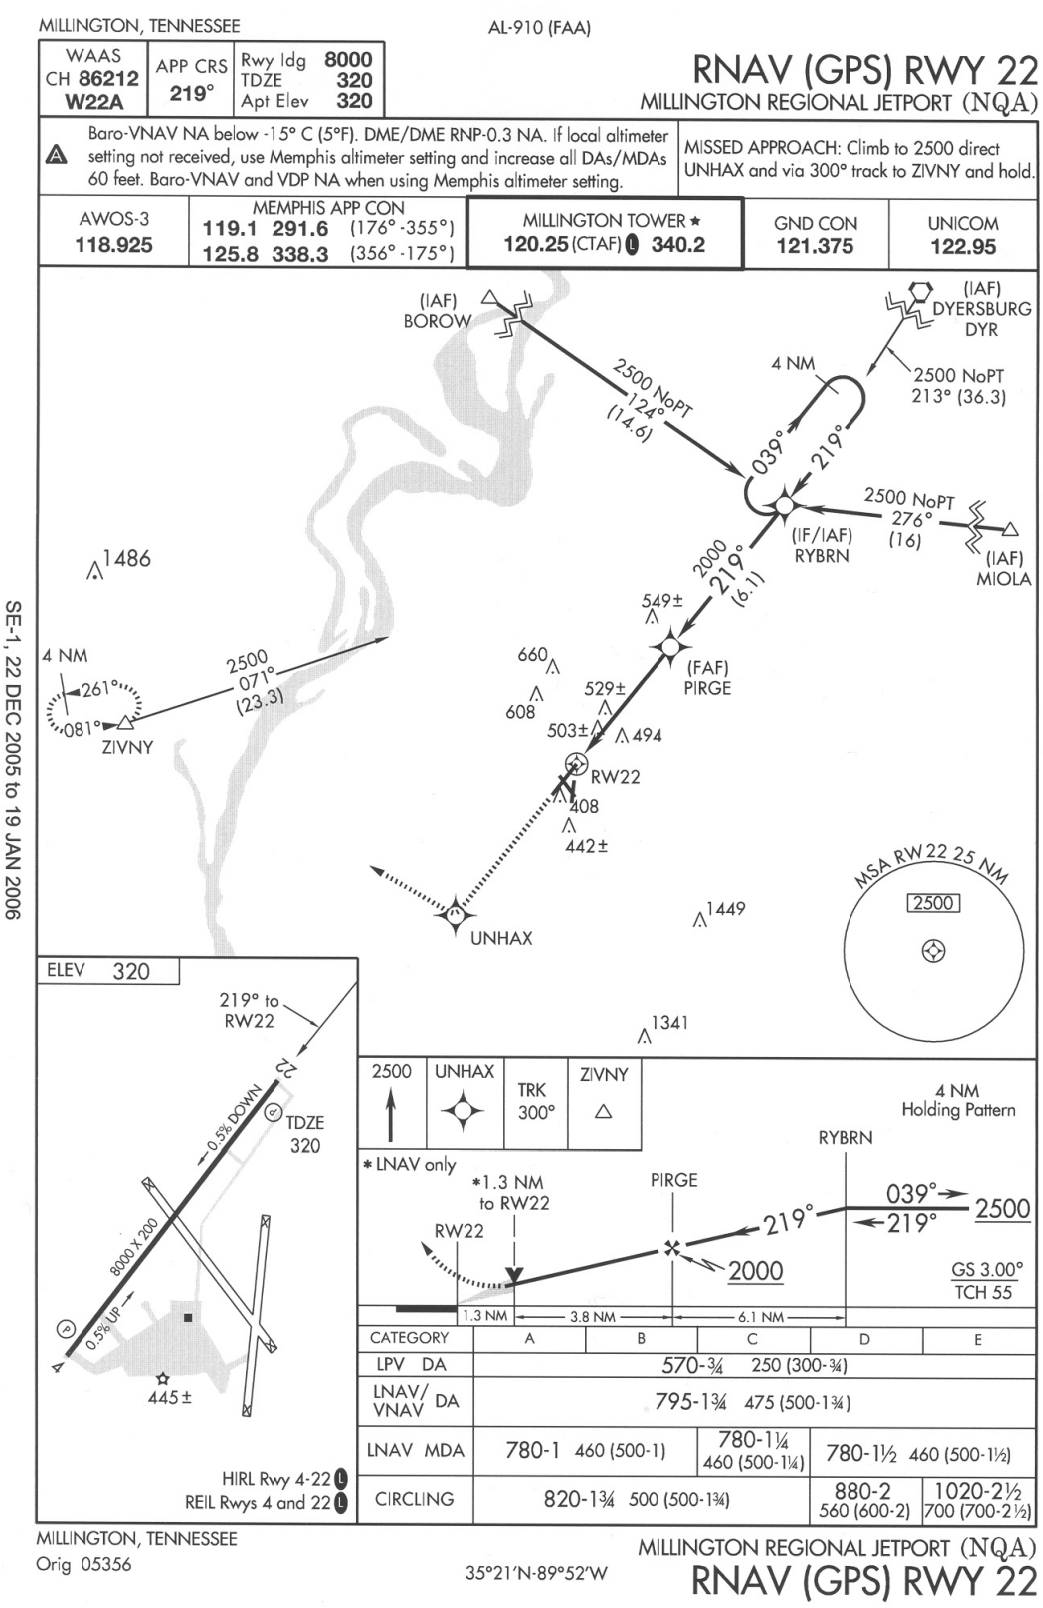

©Copyright 2005 Barge Waggoner Sumner & Cannon, Inc. All Rights Reserved

FIGURE 2.5

RNAV (GPS) RWY 22
MILLINGTON REGIONAL JETPORT
MILLINGTON, TENNESSEE

BWSC Barge Waggoner Sumner & Cannon, Inc.
Engineers and Planners

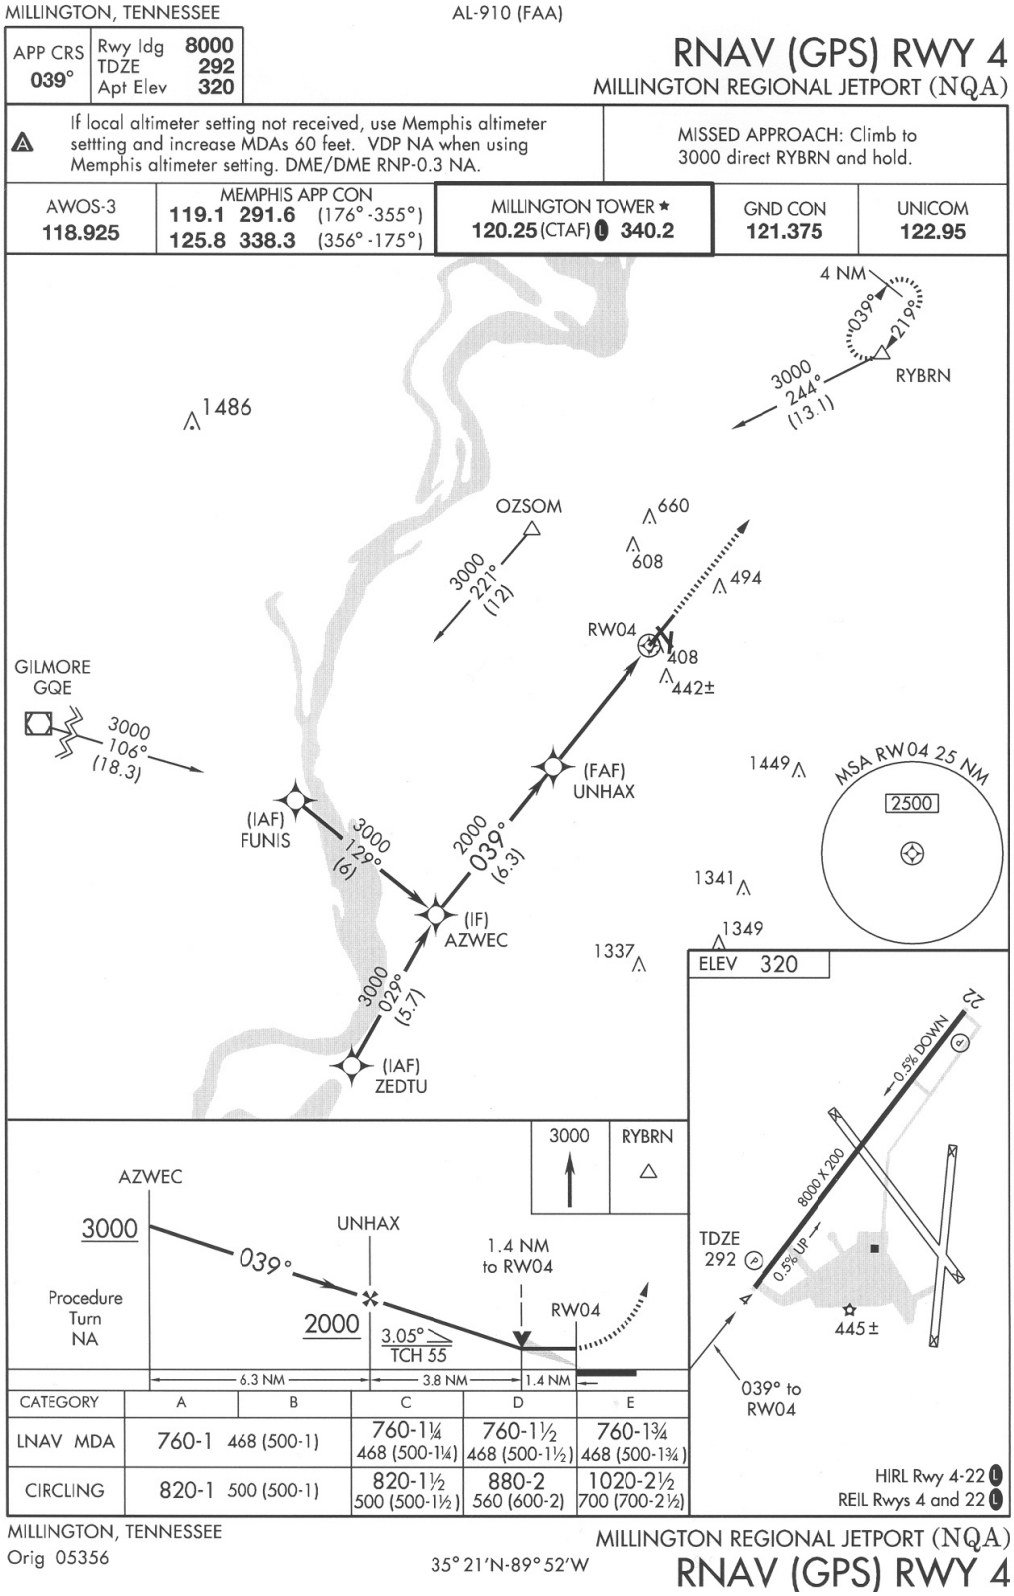

©Copyright 2005, Barge Waggoner Sumner & Cannon, Inc. All Rights Reserved

FIGURE 2.6

RNAV (GPS) RWY 4
MILLINGTON REGIONAL JETPORT
MILLINGTON, TENNESSEE

BWSC Barge Waggoner Sumner & Cannon, Inc.
Engineers and Planners

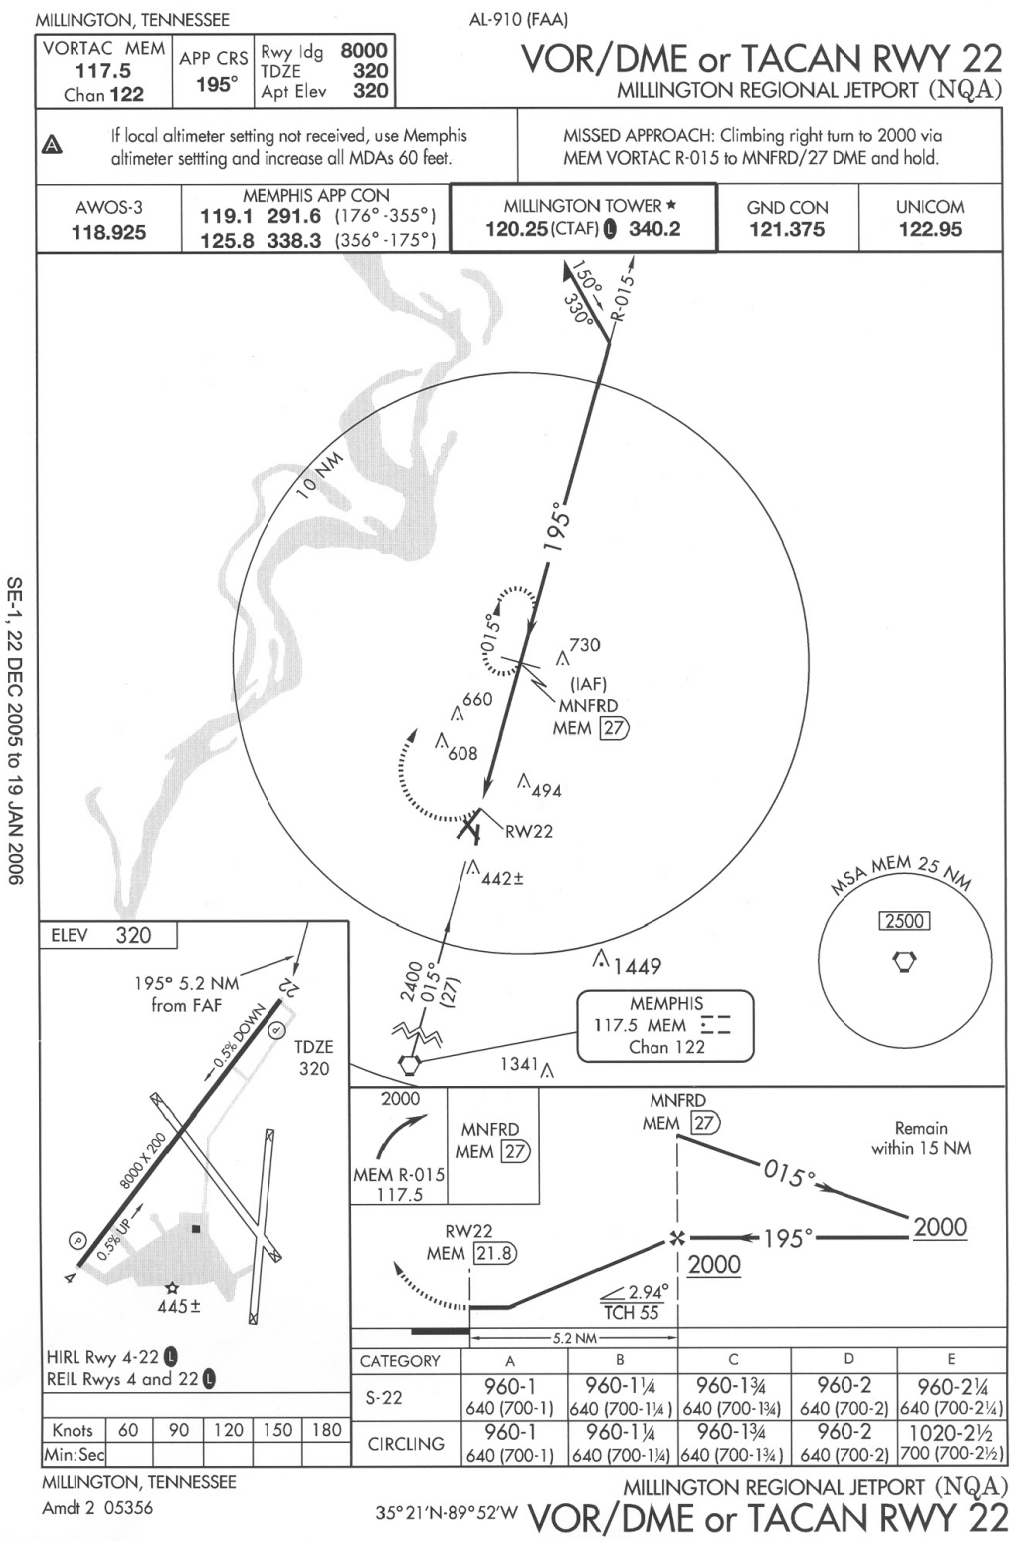

FIGURE 2.7

VOR/DME OR TACAN RWY 22 MILLINGTON REGIONAL JETPORT MILLINGTON, TENNESSEE

BWSC Barge Waggoner Sumner & Cannon, Inc.
Engineers and Planners

©Copyright 2005, Barge Waggoner Sumner & Cannon, Inc. All Rights Reserved

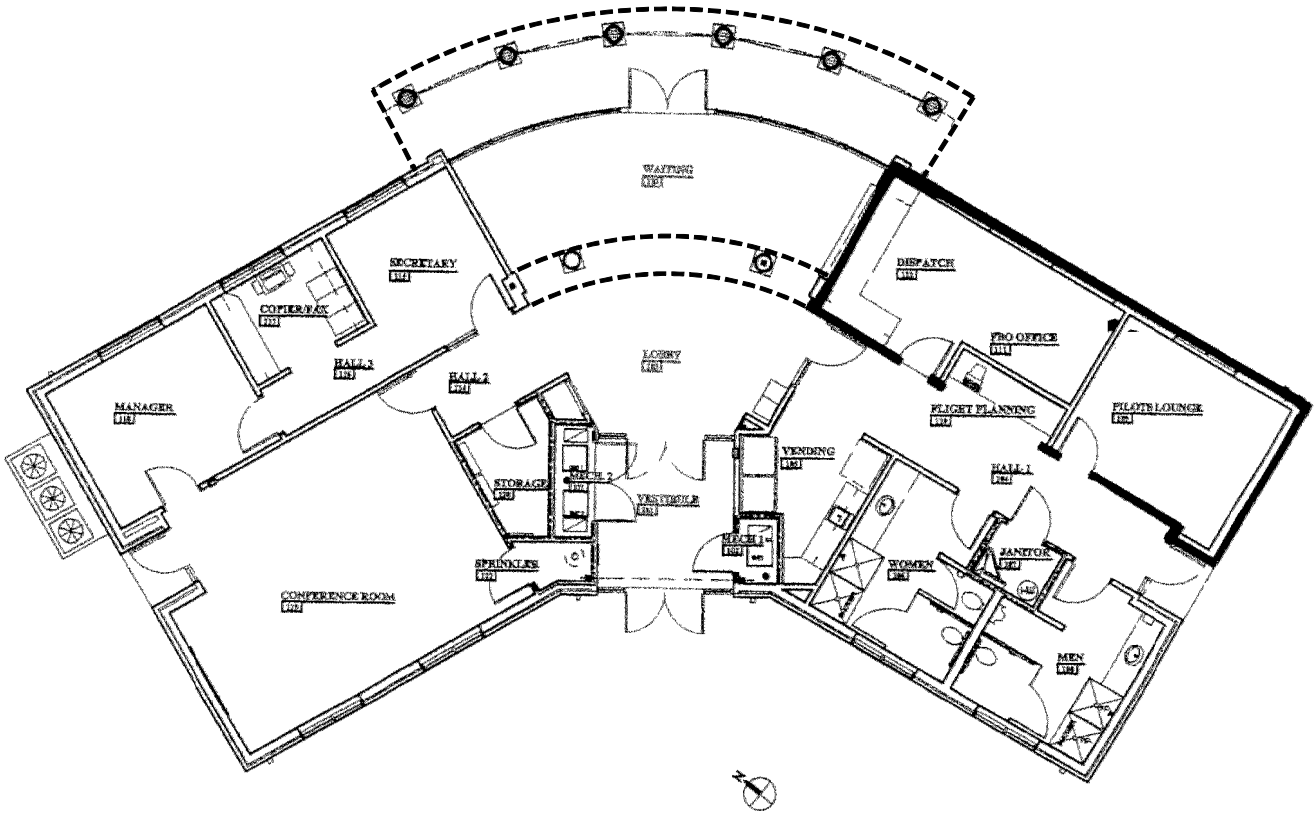

GRAPHIC NOT TO SCALE

FIGURE 2.8

TERMINAL BUILDING FLOOR PLAN MILLINGTON REGIONAL JETPORT MILLINGTON, TENNESSEE

BWSC Barge Waggoner Sumner & Cannon, Inc.
Engineers and Planners

©Copyright 2005, Barge Waggoner Sumner & Cannon, Inc. All Rights Reserved

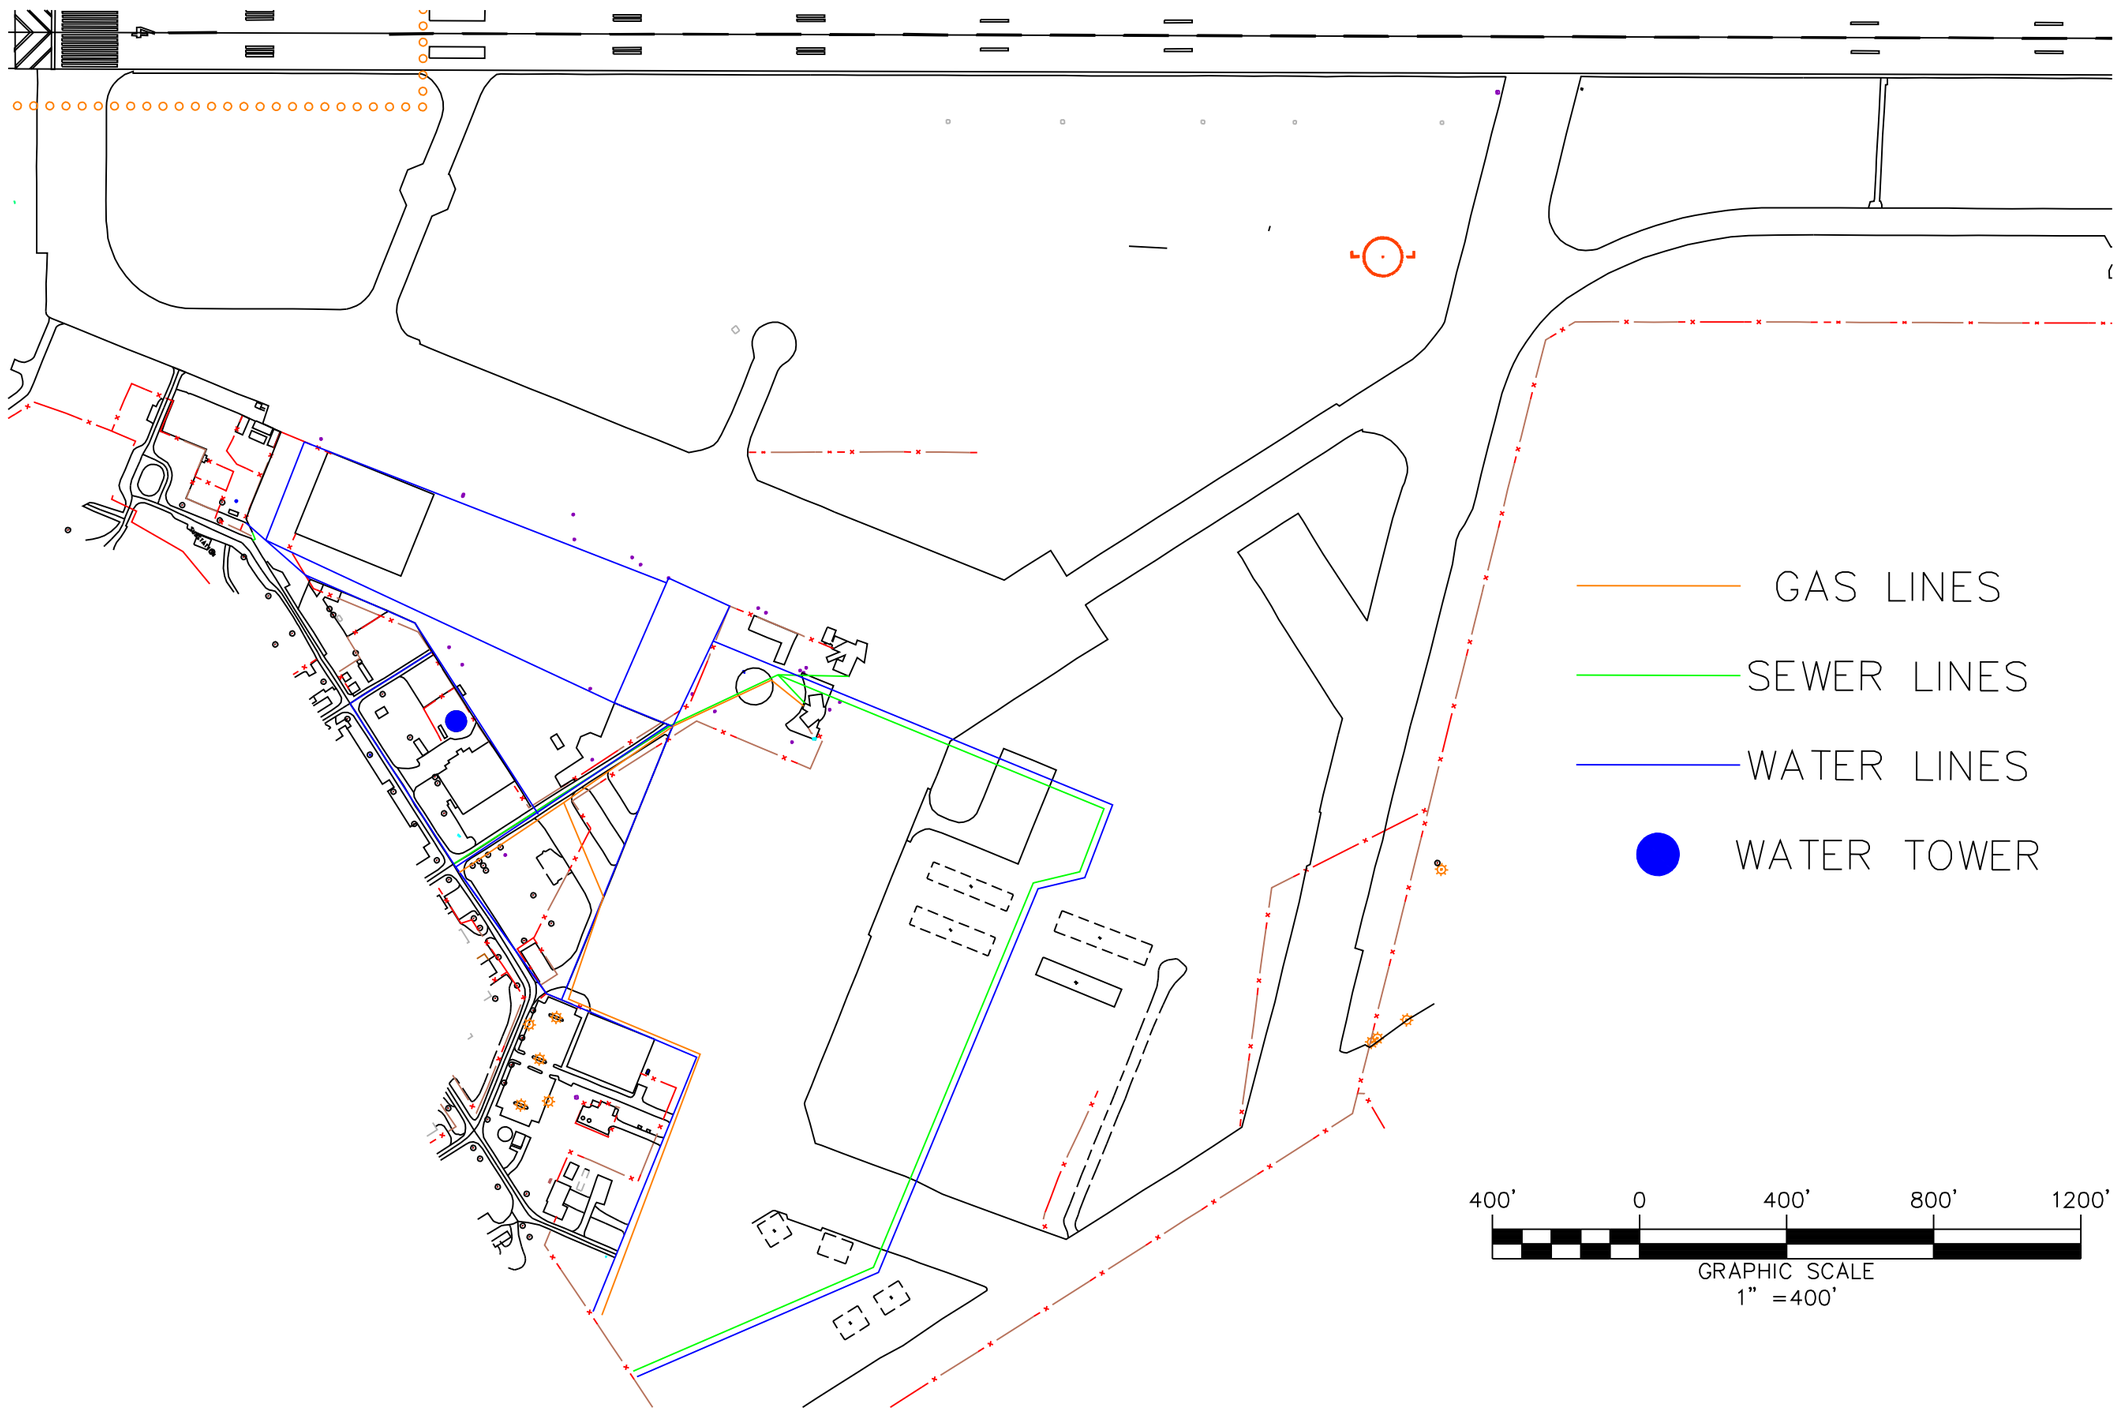

BARGE WAGGONER SUMNER & CANNON, INC.
BWSC
ENGINEERS AND PLANNERS

UTILITY LOCATIONS
MILLINGTON REGIONAL JETPORT
MILLINGTON, TENNESSEE

FIGURE
2.9

© Copyright 2005, Barge Waggoner Sumner & Cannon, Inc. All Rights Reserved

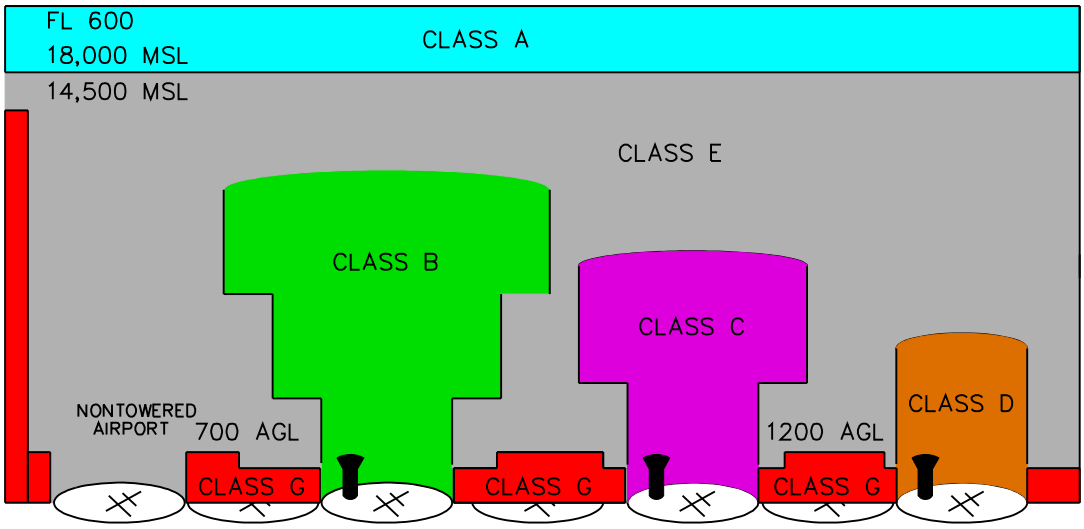

MSL – MEAN SEA LEVEL
AGL – ABOVE GROUND LEVEL
FL – FLIGHT LEVEL

FIGURE
2.10

AIRSPACE CLASS
MILLINGTON REGIONAL JETPORT
MILLINGTON, TENNESSEE

BWSC
BARGE WAGGONER SUMNER & CANNON, INC.
ENGINEERS AND PLANNERS

©Copyright 2005, Barge Waggoner Sumner & Cannon, Inc. All Rights Reserved

FIGURE
2.11

AIRSPACE CHART
MILLINGTON REGIONAL JETPORT
MILLINGTON, TENNESSEE

BWSC
BARGE WAGGONER SUMNER & CANNON, INC.
ENGINEERS AND PLANNERS

©Copyright 2005, Barge Waggoner Sumner & Cannon, Inc. All Rights Reserved

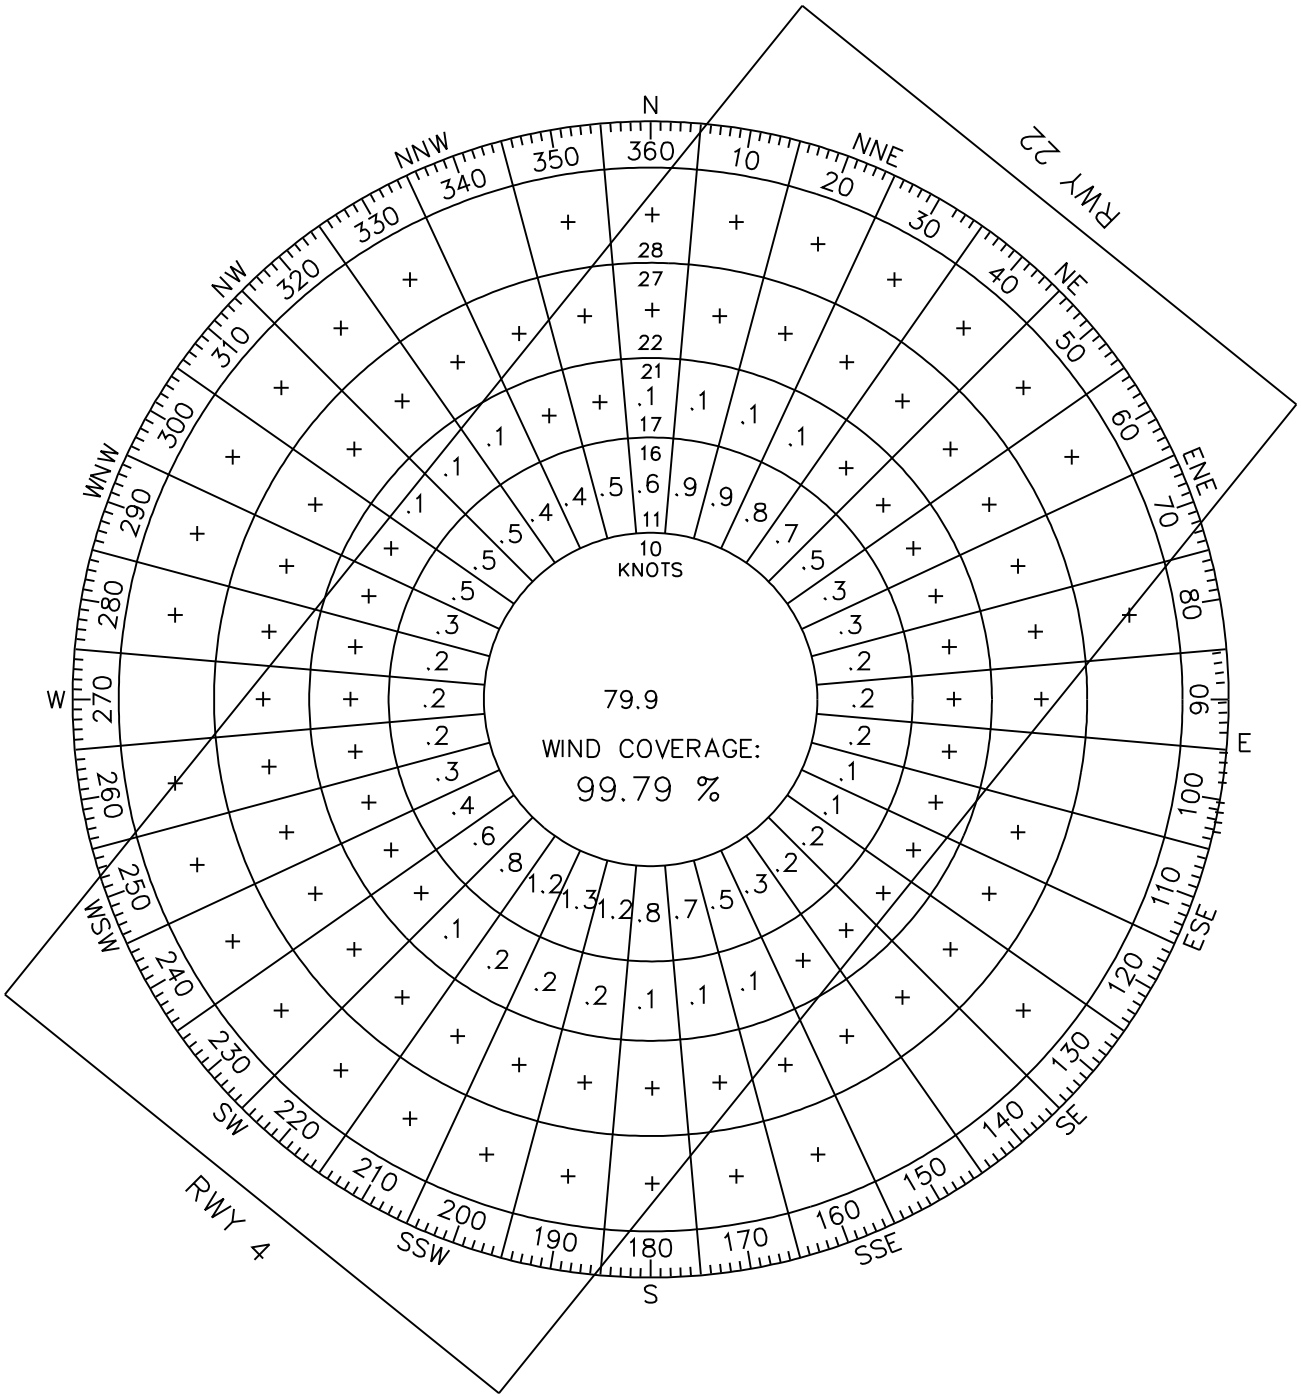

FIGURE
2.12

WIND ROSE
MILLINGTON REGIONAL JETPORT
MILLINGTON, TENNESSEE

BWSC
BARGE WAGGONER SUMNER & CANNON, INC.
ENGINEERS AND PLANNERS

©Copyright 2005, Barge Waggoner Sumner & Cannon, Inc. All Rights Reserved